Permit #F00153740

FilmL.A., Inc.
6255 W Sunset Blvd, 12th Floor
Hollywood, CA 90028
t: (213)977-8600 - f: (213)977-8601
www.filmla.com

Summary Information

Permit No: F00153740 **Type of Permit:** FILMING **Release Date:** 07/10/2019

Production Company GHOST ZERO INC DBA: LORD DANGER

Insured Company Name GHOST ZERO INC DBA: LORD DANGER

Contact Phone No. 1 310-948-3771
Contact Phone No. 2
Fax
Address 7756 ROSEWOOD AVE
LOS ANGELES, California 90036

Production Title SPOTTED DRIVING HIGH

Type of Production Commercial - PSA

Producer Ross Kelly

Director Mike Diva

1st AD Eric Sheehan

Production Manager Peter Owen

FilmL.A. Coordinator Kristin Weber

Location Manager Fred Jove
Primary Phone Mobile - 661-433-1138
Secondary Phone

Location Assistant n/a n/a
Primary Phone Mobile - 000-000-0000
Secondary Phone

Fees

FILMLA NON-REFUNDABLE FILM APPLICATION FEE	$699.00
LA COUNTY FIRE REVIEW	$282.00
LA COUNTY ROAD INSPECTION FEE	$370.00
LA COUNTY ROAD APPLICATION FEE	$168.00
LA COUNTY ROAD ENCROACHMENT PERMIT PROCESSING FEE	$306.00

Total Permit Fee $1,825.00

Number of Locations 1

NOT A PERMIT

Permit #F00153740

FilmL.A., Inc.
6255 W Sunset Blvd, 12th Floor
Hollywood, CA 90028
t: (213)977-8600 - f: (213)977-8601
www.filmla.com

Summary Information

Location

Permit Number	F00153740	**Location Manager**	Fred Jove
Production Company	GHOST ZERO INC DBA: LORD DANGE...	Primary Phone	Mobile - 661-433-1138
Insured Company	GHOST ZERO INC DBA: LORD DANGE...	Secondary Phone	
Production Title	SPOTTED DRIVING HIGH		

Location Address 140th St E, E Ave E - E Ave G, Unicorporated Los Angeles County, CA, 93535

Location Type Road

Film Dates 7/11/2019 - 7/11/2019 08:00 - 22:00 1 day

Open or Closed to the Public Open

Generic Conditions

*LA CITY AND/OR LA COUNTY FIRE CHECKLIST ATTACHED TO FINAL PERMIT. THE PERMITTEE IS RESPONSIBLE FOR COMPLETING CHECKLIST PRIOR TO FILMING ACTIVITY AT THIS LOCATION. NON COMPLIANCE MAY RESULT IN ASSIGNMENT OF A FIRE OFFICER.
Must contact local sheriff department ½ hour prior to any brandishing of weapons, gunfire, special effects, or aerial activity.
Must Maintain 5' Clearance on Sidewalks/Walkways
Must maintain local/emergency access
Must post "ROAD WORK AHEAD" signs, which must remain up until all activities on the roadway have been completed.
No cast or crew parking on area streets
No interference with merchant activity.
No interference with vehicular or pedestrian traffic
No stopping or setting up in front of merchants or residents without prior approval
Number of uniformed officers listed on the permit is a minimum requirement.
Permittee remains responsible for deploying a sufficient number of uniformed officers to provide traffic and crowd control to ensure the safety of the film crew and the public.
Traffic control must be done in accordance w/MUTCD
Traffic Officers Required
Uniformed officers shall have a copy of the film permit in their possession and are required to confirm that all traffic control signage devices are in place.

Please see attached documents

140th St E (closure) btwn Ave E & Ave G - Lord Danger (Rev 1).pdf
Agent letter copy.pdf

Equipment on Location

Type	Quantity
5 or 10 ton trucks	1
Cast/Crew vehicles	30
Cube Trucks	3
Fire Extinguisher (2A10BC Minimum	6

Personnel on Location

Type	Quantity
Cast	5
Crew	35
LA County Field Inspection	1
Sheriff/CHP	2

NOT A PERMIT

FilmL.A., Inc.
6255 W Sunset Blvd, 12th Floor
Hollywood, CA 90028
t: (213)977-8600 - f: (213)977-8601
www.filmla.com

Summary Information — Location

Permit Number F00153740
Production Company GHOST ZERO INC DBA: LORD DANGE...
Insured Company GHOST ZERO INC DBA: LORD DANGE...
Production Title SPOTTED DRIVING HIGH

Location Manager Fred Jove
Primary Phone Mobile - 661-433-1138
Secondary Phone

Rating)	
Motor Homes	1
Picture vehicles	2
Process Trailer	1
Trailers	2
Vans	1

Filming Activities Camera in car; Camera on sticks; Car-to-Car; Drive by; Drive ups & away; Driving shots; Equipment on sidewalk, in curb lane & across street; Exterior Dialogue; Exterior establishing shots; Exterior models against scenery; Exterior motion without sound; Process Trailer; Picture car pulled over by Police car; ITC at 140th St E & E Ave G; Camera Placement east of 140th St E on E Ave F12; Production vehicles parked on shoulder of 140th St E & E Ave G;

Jurisdiction **Political:** Los Angeles County - Supervisor District 5 **Police:** Los Angeles County Sheriff **Fire:** Los Angeles County Fire Department

Approvals

LOS ANGELES COUNTY PUBLIC WORKS - FINAL APPROVERS	Tenasha Bennett
LOS ANGELES COUNTY ROAD DEPARTMENT - PALMDALE (PO5)	Darren Eckert

Coordinator Note BASE CAMP AND ALL CAST, CREW, PERSONAL AND EXTRAS VEHICLE PARKING WILL BE ON (PRIVATE) PROPERTY ONLY - ABSOLUTELY NO CAST, CREW, EXTRAS, AUDIENCE OR PERSONAL VEHICLES TO BE PARKED ON AREA STREETS, ROADS (INCLUDING SHOULDERS) OR ALLEYS.

Coordinator Note LA COUNTY FIRE. #19-1776-114. FIELD INSPECTION & (6) 2A10BC FIRE EXTINGUISHERS REQUIRED.

Parking

Base Camp
Location Type : Filming Location

Crew Parking
Location Type : Filming Location

Lane / Full Closure FULL CLOSURE: 140TH ST E, E AVE E - E AVE G

Approximate Footage more than 1800

Date(s) 7/11/2019 to 7/11/2019 **Time(s)** 08:00 to 22:00

NOT A PERMIT

Permit #F00153740

NOTICE
THIS ROAD WILL BE CLOSED 7-11-19 6PM TO 6AM
SS1
4'x4' SIGN ON TYPE III

R3-1 R3-2 R11-4 ROAD CLOSED TO THRU TRAFFIC R11-2 ROAD CLOSED SC3 DETOUR M4-10(L) DETOUR M4-10(R) DETOUR W20-2 DETOUR AHEAD W20-3 ROAD CLOSED AHEAD

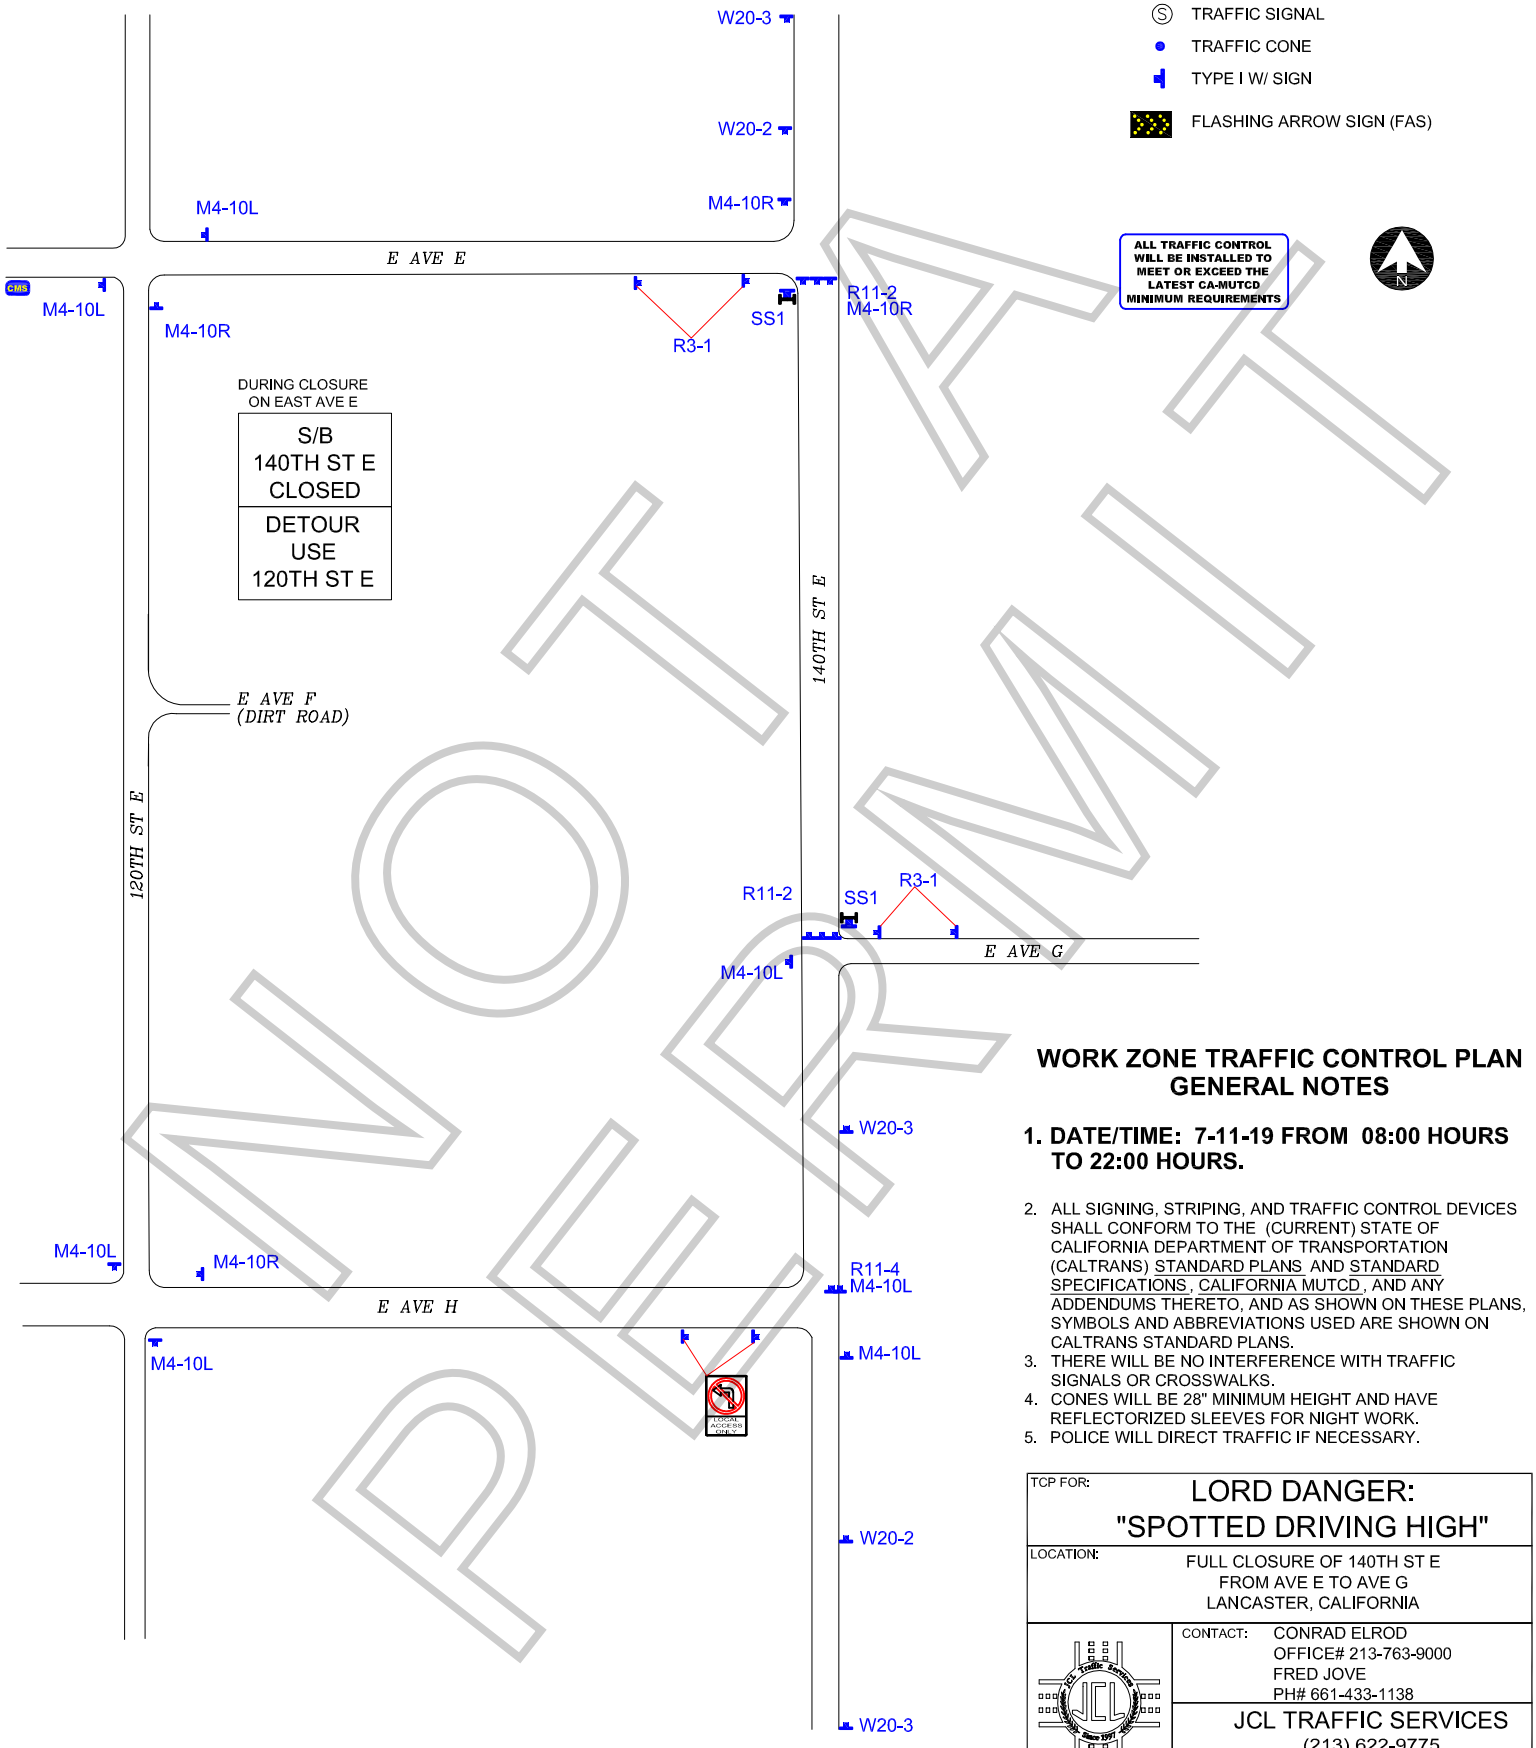

NOT A PERMIT

WORK ZONE TRAFFIC CONTROL PLAN GENERAL NOTES

1. DATE/TIME: 7-11-19 FROM 08:00 HOURS TO 22:00 HOURS.

2. ALL SIGNING, STRIPING, AND TRAFFIC CONTROL DEVICES SHALL CONFORM TO THE (CURRENT) STATE OF CALIFORNIA DEPARTMENT OF TRANSPORTATION (CALTRANS) STANDARD PLANS AND STANDARD SPECIFICATIONS, CALIFORNIA MUTCD, AND ANY ADDENDUMS THERETO, AND AS SHOWN ON THESE PLANS, SYMBOLS AND ABBREVIATIONS USED ARE SHOWN ON CALTRANS STANDARD PLANS.
3. THERE WILL BE NO INTERFERENCE WITH TRAFFIC SIGNALS OR CROSSWALKS.
4. CONES WILL BE 28" MINIMUM HEIGHT AND HAVE REFLECTORIZED SLEEVES FOR NIGHT WORK.
5. POLICE WILL DIRECT TRAFFIC IF NECESSARY.

TCP FOR:	LORD DANGER: "SPOTTED DRIVING HIGH"
LOCATION:	FULL CLOSURE OF 140TH ST E FROM AVE E TO AVE G LANCASTER, CALIFORNIA
CONTACT:	CONRAD ELROD OFFICE# 213-763-9000 FRED JOVE PH# 661-433-1138
	JCL TRAFFIC SERVICES (213) 622-9775 C31-CA Lic # 805357
DATE: 7-10-19	REVISIONS: ADD CMS & NOTIFICATION SIGNS
DRAFTER: MARIO MENJIVAR	SCALE: N.T.S.
FILM LA: KRISTEN WEBER	

APPOINTMENT OF FILM THIS PRODUCTION SERVICES, INC. AS AUTHORIZED AGENT AND REPRESENTATIVE

I certify that I am a representative of Lord Danger (“Principal”) and am authorized to enter into binding contractual agreements on Principal’s behalf provided Principal has pre-approved such agreements. I further certify that I am authorized by principal to appoint other representatives and agents for Principal and to give such representatives and agents authority to enter into and bind Principal to agreements relating to the issuance and compliance with location film (e.g. theatrical, television, commercial, and other motion picture filming) and still photographic permits, including the permits themselves and any riders to such permits. Acting on the behalf of Principal in my capacity as it’s authorized representative, I appoint Film This Production Services, Inc. (a.k.a. Film This) and it’s employees and agents (“Film This”) as Principal’s authorized representatives and agents to apply for and receive location film (e.g. theatrical, television, commercial, and other motion picture filming) and still photographic permits on behalf of Principal through the *FILML.A., INC.* for any city , county or other jurisdiction where *FILML.A., INC.* operates, in accordance with Principal’s instructions, to negotiate, discuss, accept, modify, agree to bind the Principal to the terms and conditions of such permits (including any restrictions and/or community guidelines applicable to any such permit) and to execute such permits on behalf of Principal. Principal understands, acknowledges and agrees that it (and/or it’s insurer) remains responsible for liable and all obligations imposed by or incidental to any permit or rider issued to Principal signed by an employee or agent of (including any coordinator, runner or messenger used by) Film This. Principal further agrees to comply with the terms and conditions of any such permits and hereby appoints Film This as an authorized representative to facilitate compliance with such terms and conditions following issuance of such permits and to enter into agreements for Principal with respect thereto. Any person, City, agency, entity or organization (including *FILML.A., INC.* and any city, county or other jurisdiction where *FILML.A., INC.* operates) may rely on this appointment and not need obtain any further authorization for any act described herein. An original or faxed copy of this appointment shall be sufficient and may be treated as an original for all purposes. The appointment may be revoked by Principal at anytime in writing delivered to *FILML.A., INC.*, but in any case shall expire one (1) year from the date of execution set forth below.

Name of “Principal” / Production Company

I declare under penalty of perjury under the laws of the State of California that I am authorized to appoint Film This as an agent for Principal and based on that authority I hereby appoint Film This as Principal’s agent as set forth herein.

Dated 7/10/19 By _____

Representative’s Signature

Lord Danger	1642 N Cahuenga Blvd, Suite 206
Name of “Principal” (Production Company)	Principal’s Address
Peter Owen	Los Angeles, CA 90028
Print Princpal Representative’s Name	City, State, Zip Code
Production Manager	323.800.2216
Representative’s Title (i.e. UPM, Loc Mgr)	Principal’s Telephone Number

NOT A PERMIT